Not shown to scale

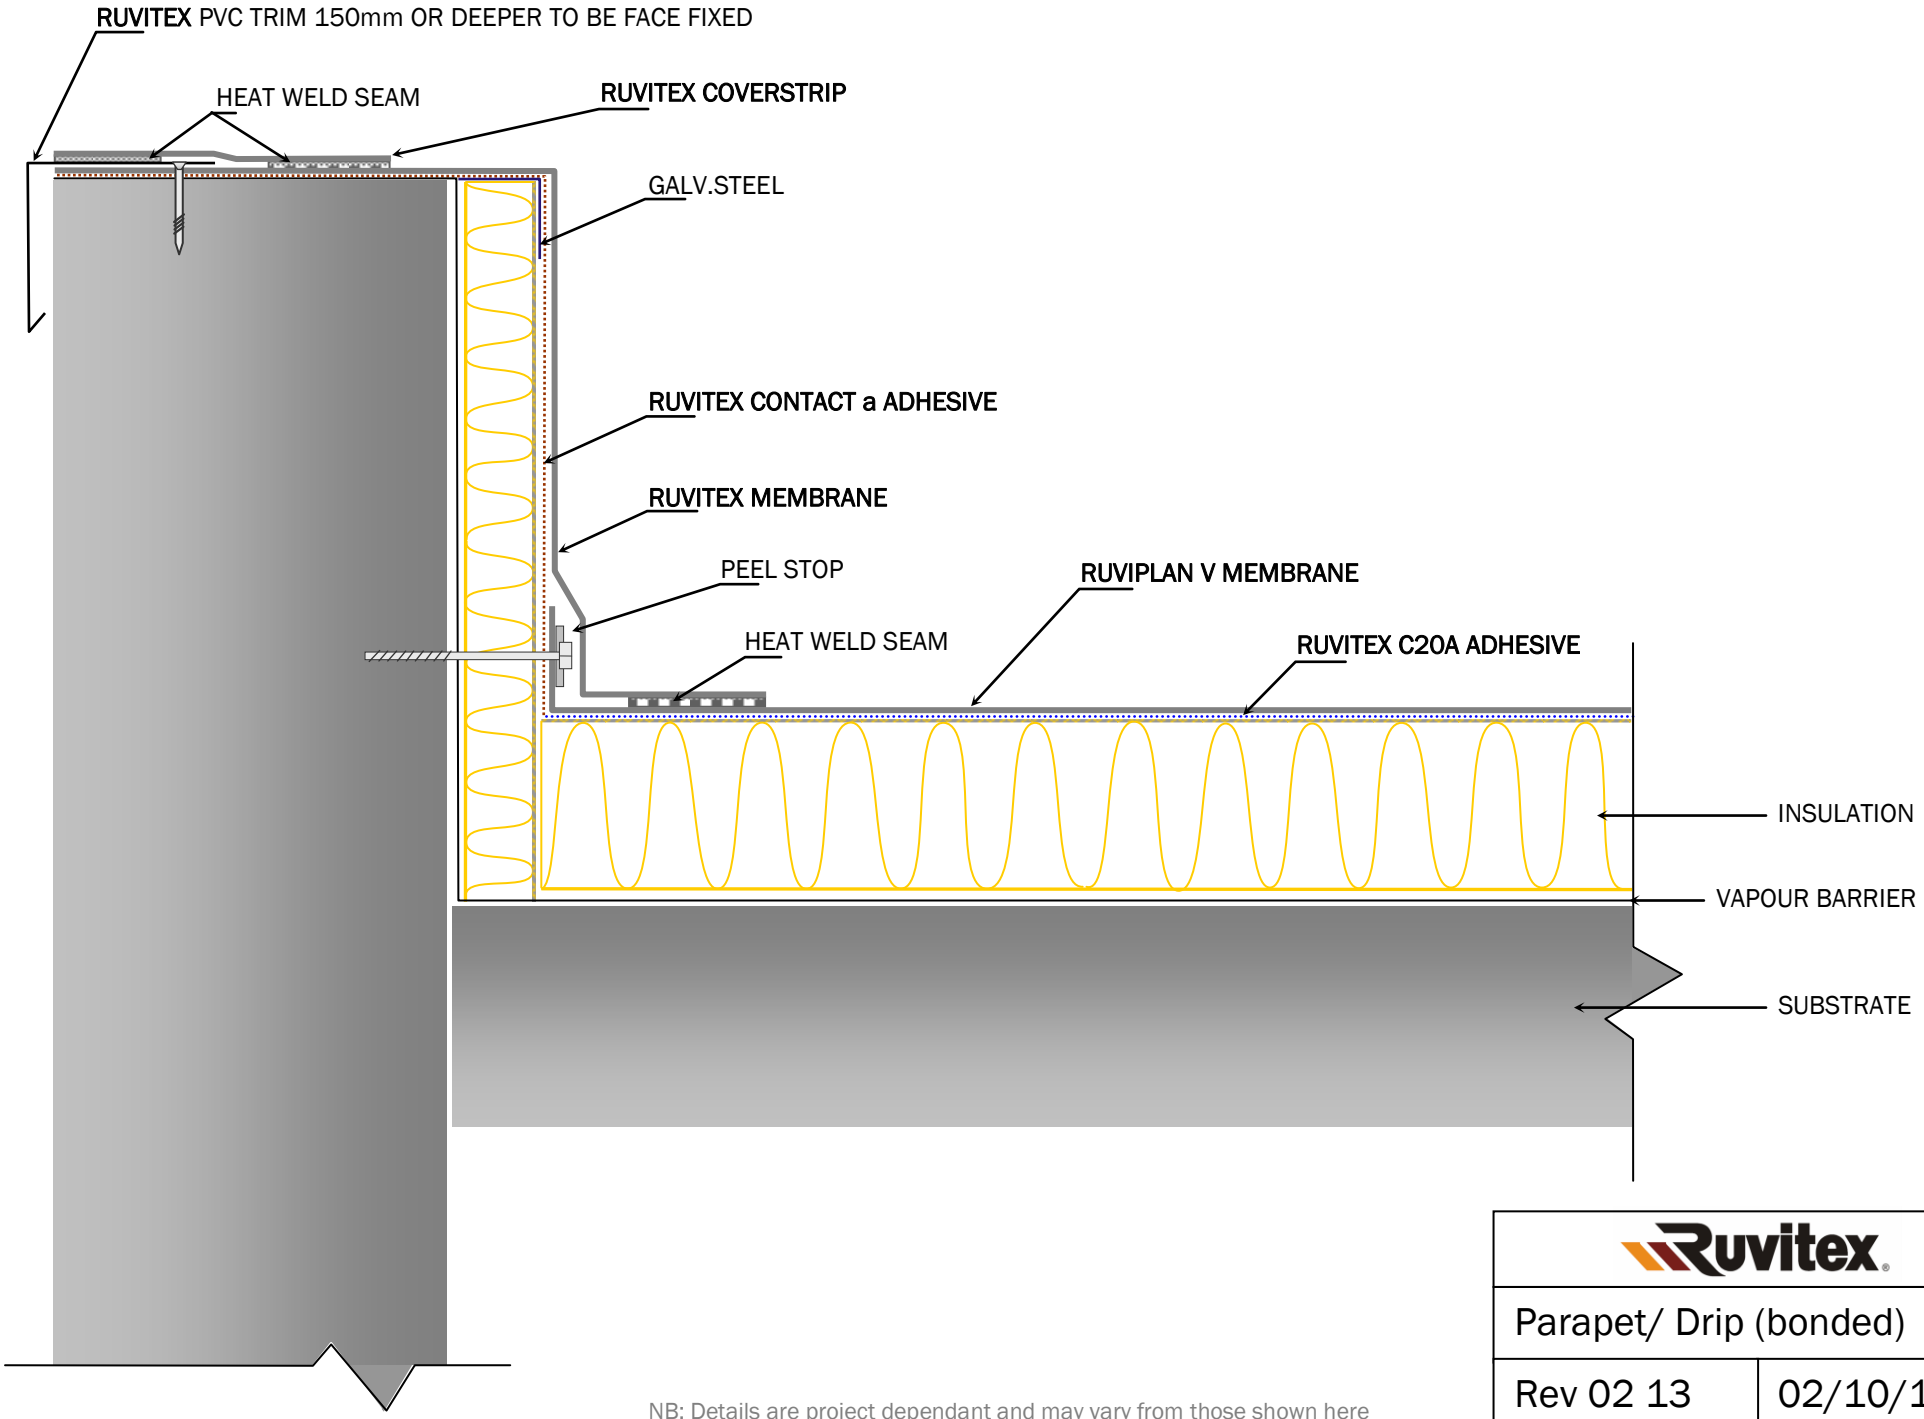

NB: Details are project dependant and may vary from those shown here

Ruvitex	
Parapet/ Drip (bonded)	
Rev 02 13	02/10/13